DEFENDANT'S EXHIBIT 61—Continued.

Plat of the First Floor of the National Pencil Company factory.

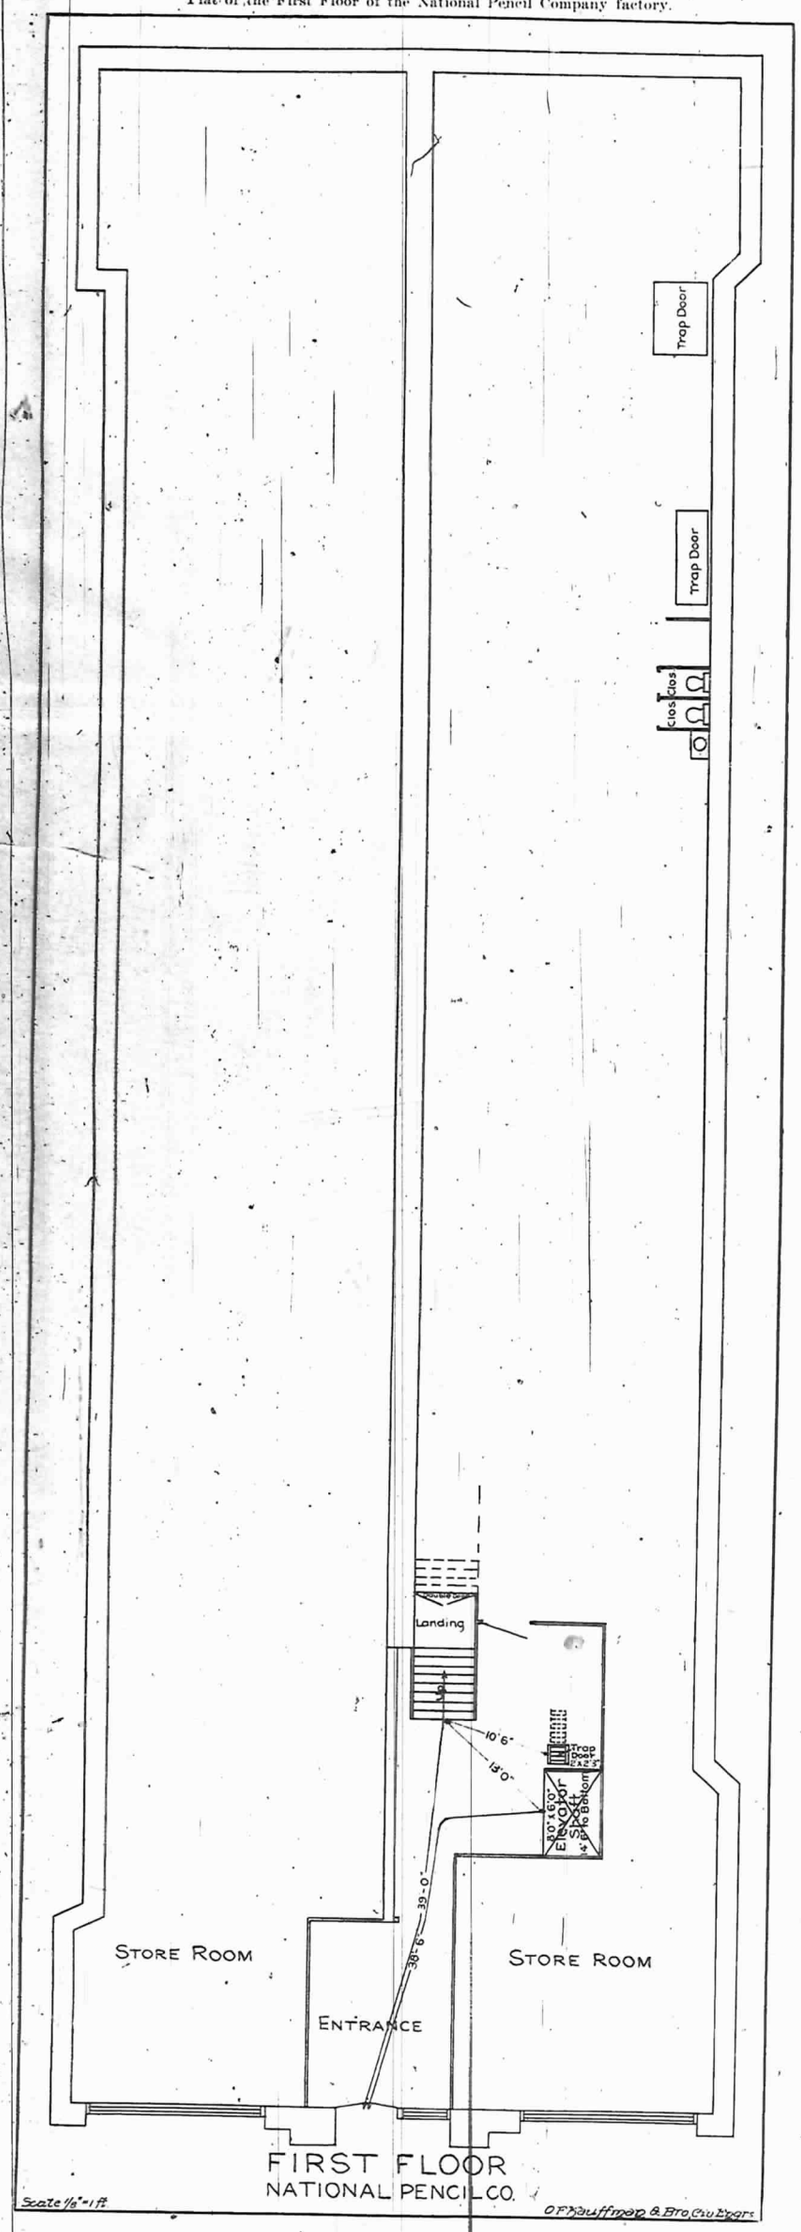

DEFENDANT'S EXHIBIT 61—Continued.
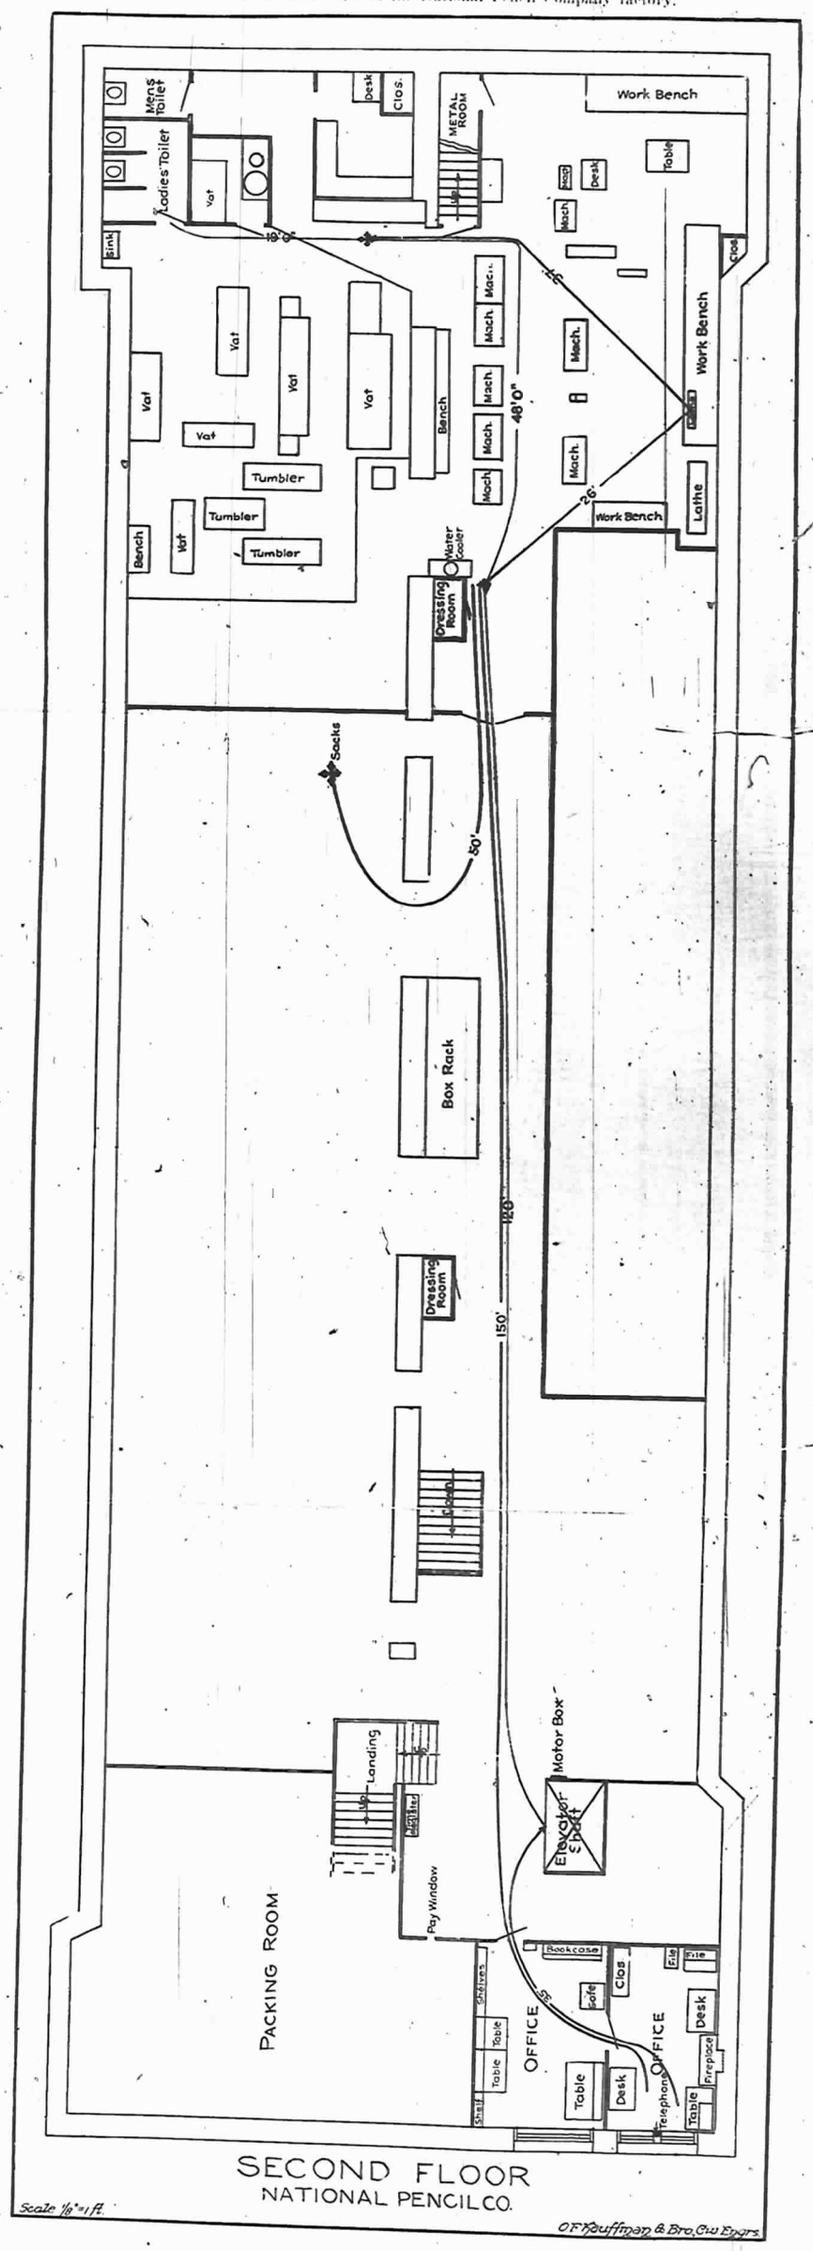
Plat of the Second Floor of the National Pencil Company factory.